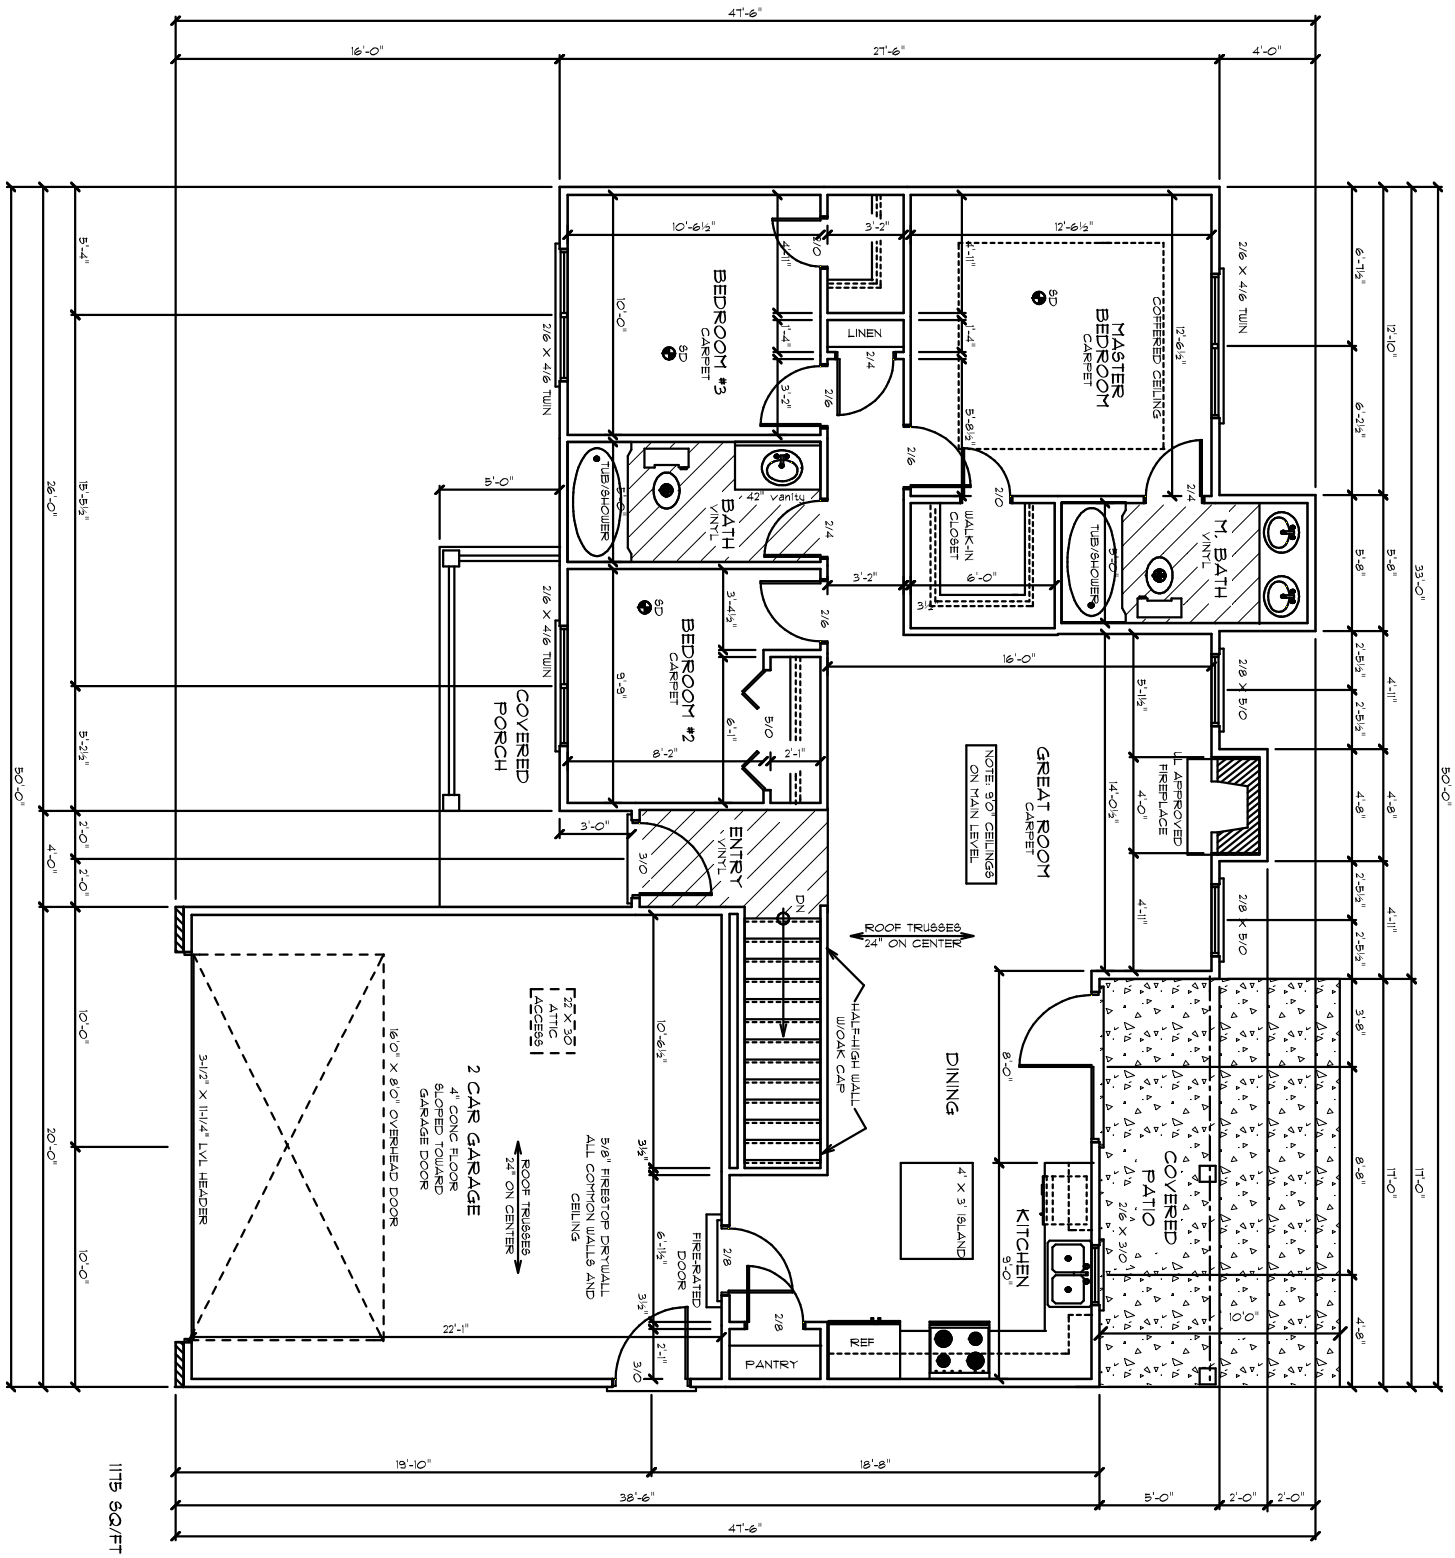

MAIN LEVEL FLOOR PLAN

SCALE 1/14" = 1'----------0"

CONTRACTOR VERIFY ALL DIMENSIONS

1175 SQ/FT MAIN FLOOR

FEB 2006

SHEET

CAD DRAFTING SERVICE
STEVE SCHMIDT