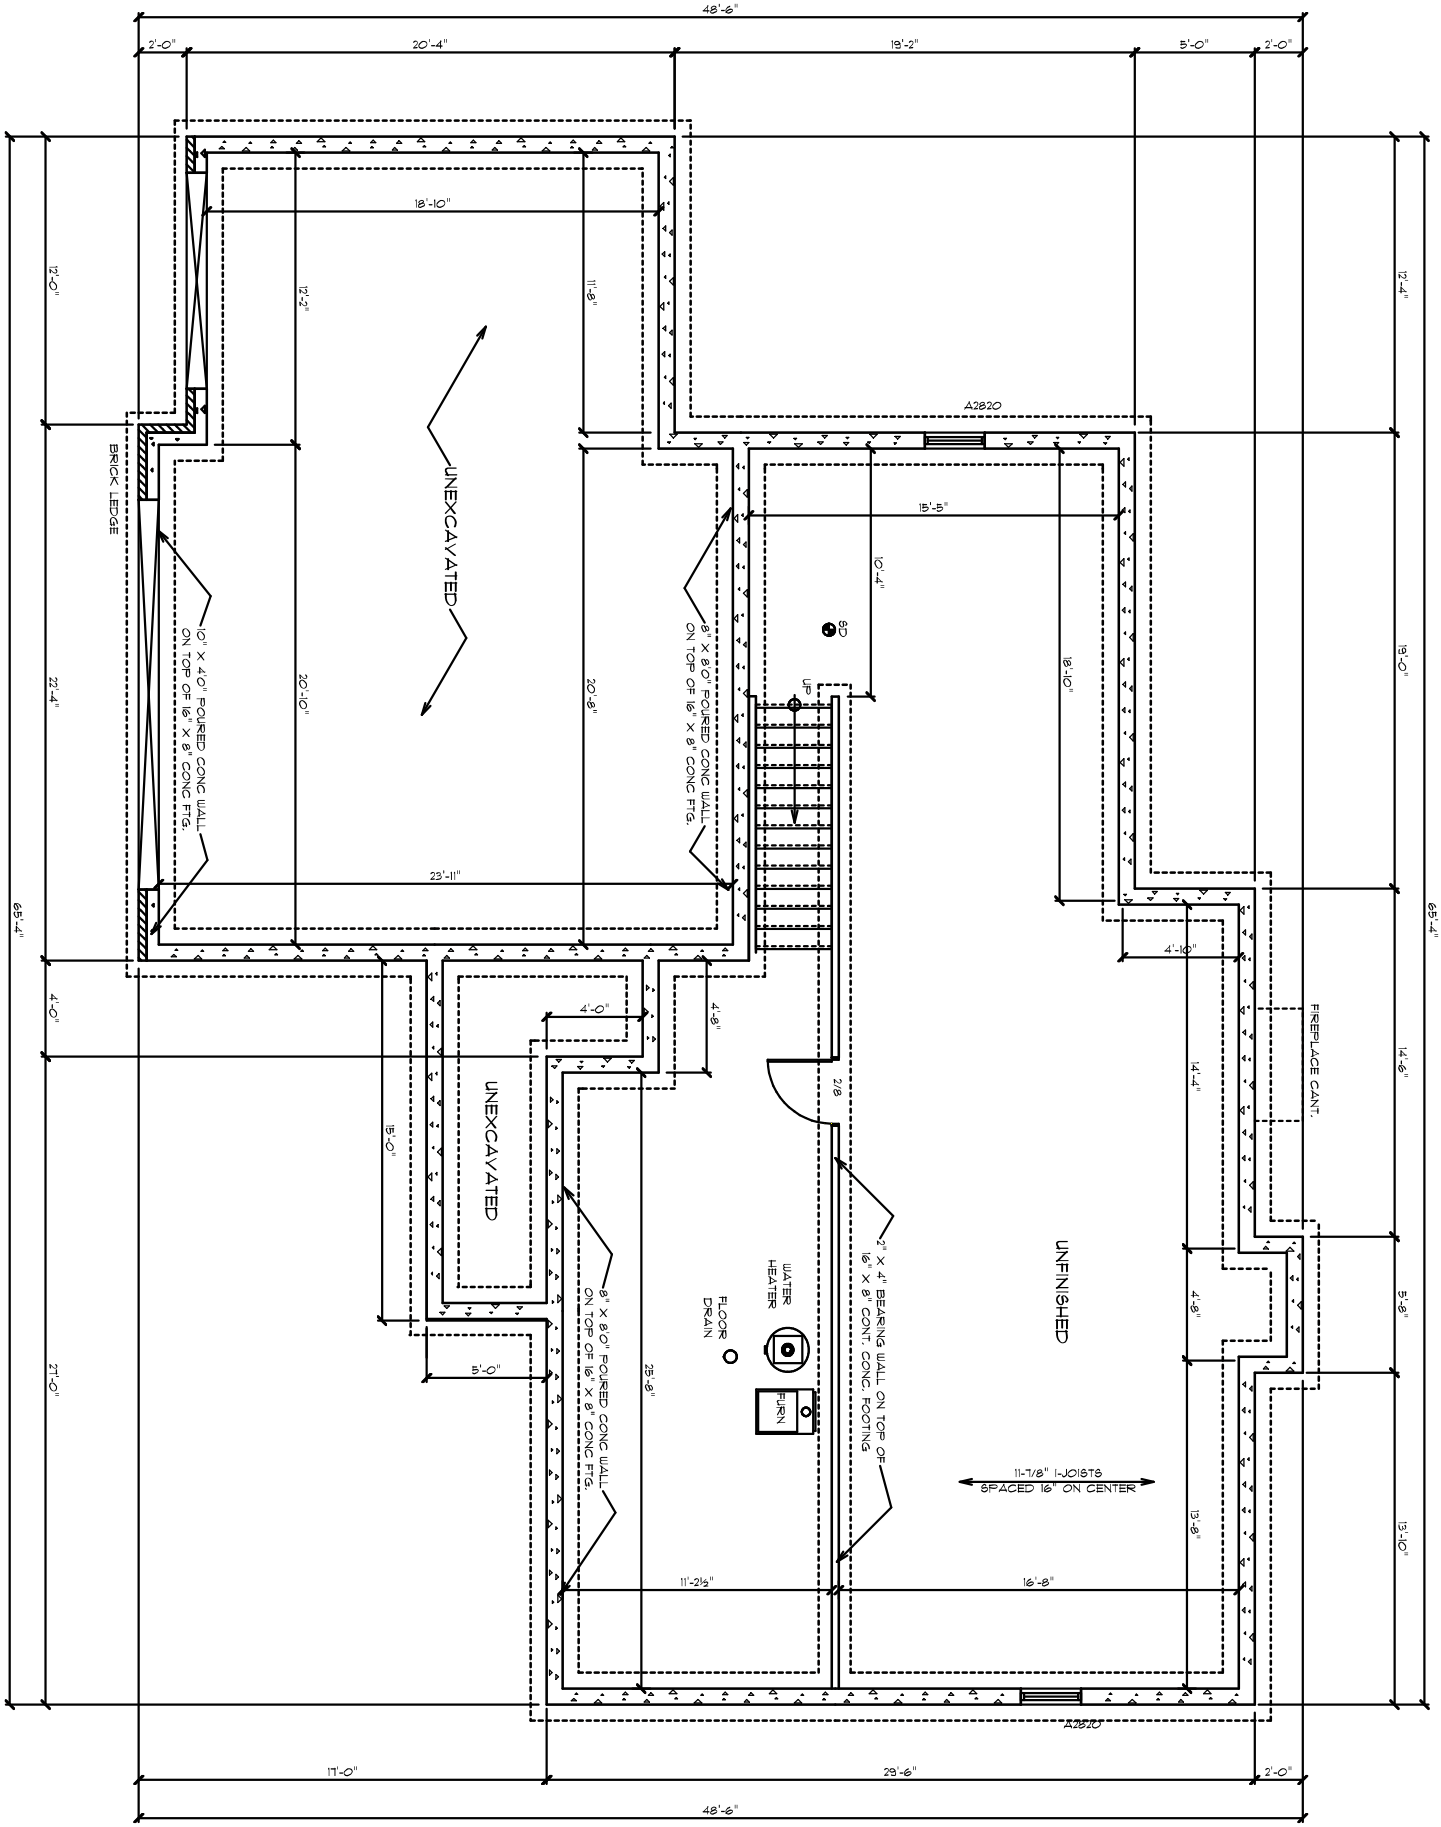

FOUNDATION PLAN

SCALE 1/14" = 1'----------0"

CONTRACTOR VERIFY ALL DIMENSIONS